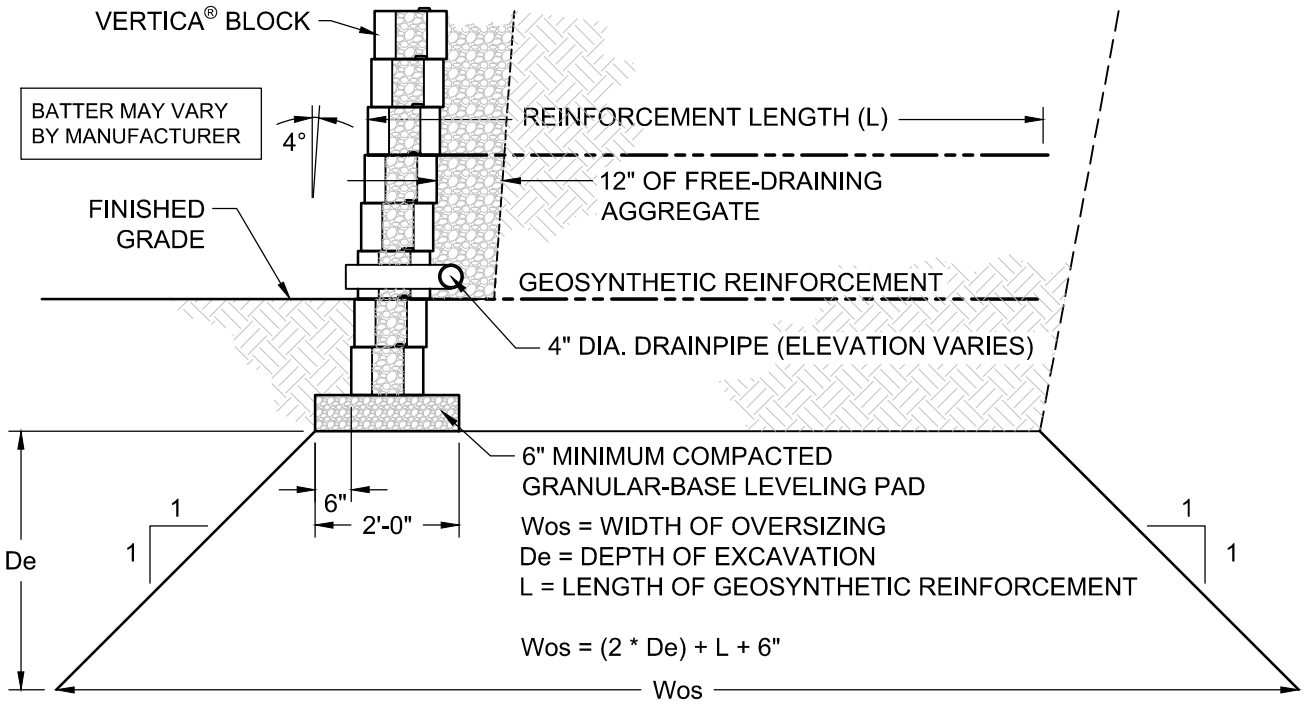

ANCHOR® BUILD SOMETHING BEAUTIFUL

© 2015 Anchor Wall Engineering, LLC
® and ™ Anchor Wall Systems, Inc.
www.anchorwall.com

This drawing is for illustrative purposes only and should not be used for construction without the signature of a registered professional engineer.

Vertica Stone Cut® Virtual Joint Retaining Wall System

Typical Excavation Oversizing

Scale:	Drawn by:
3/8" = 1'-0"	JB
Date: 1/19/2016	Drawing number: VTVJ08